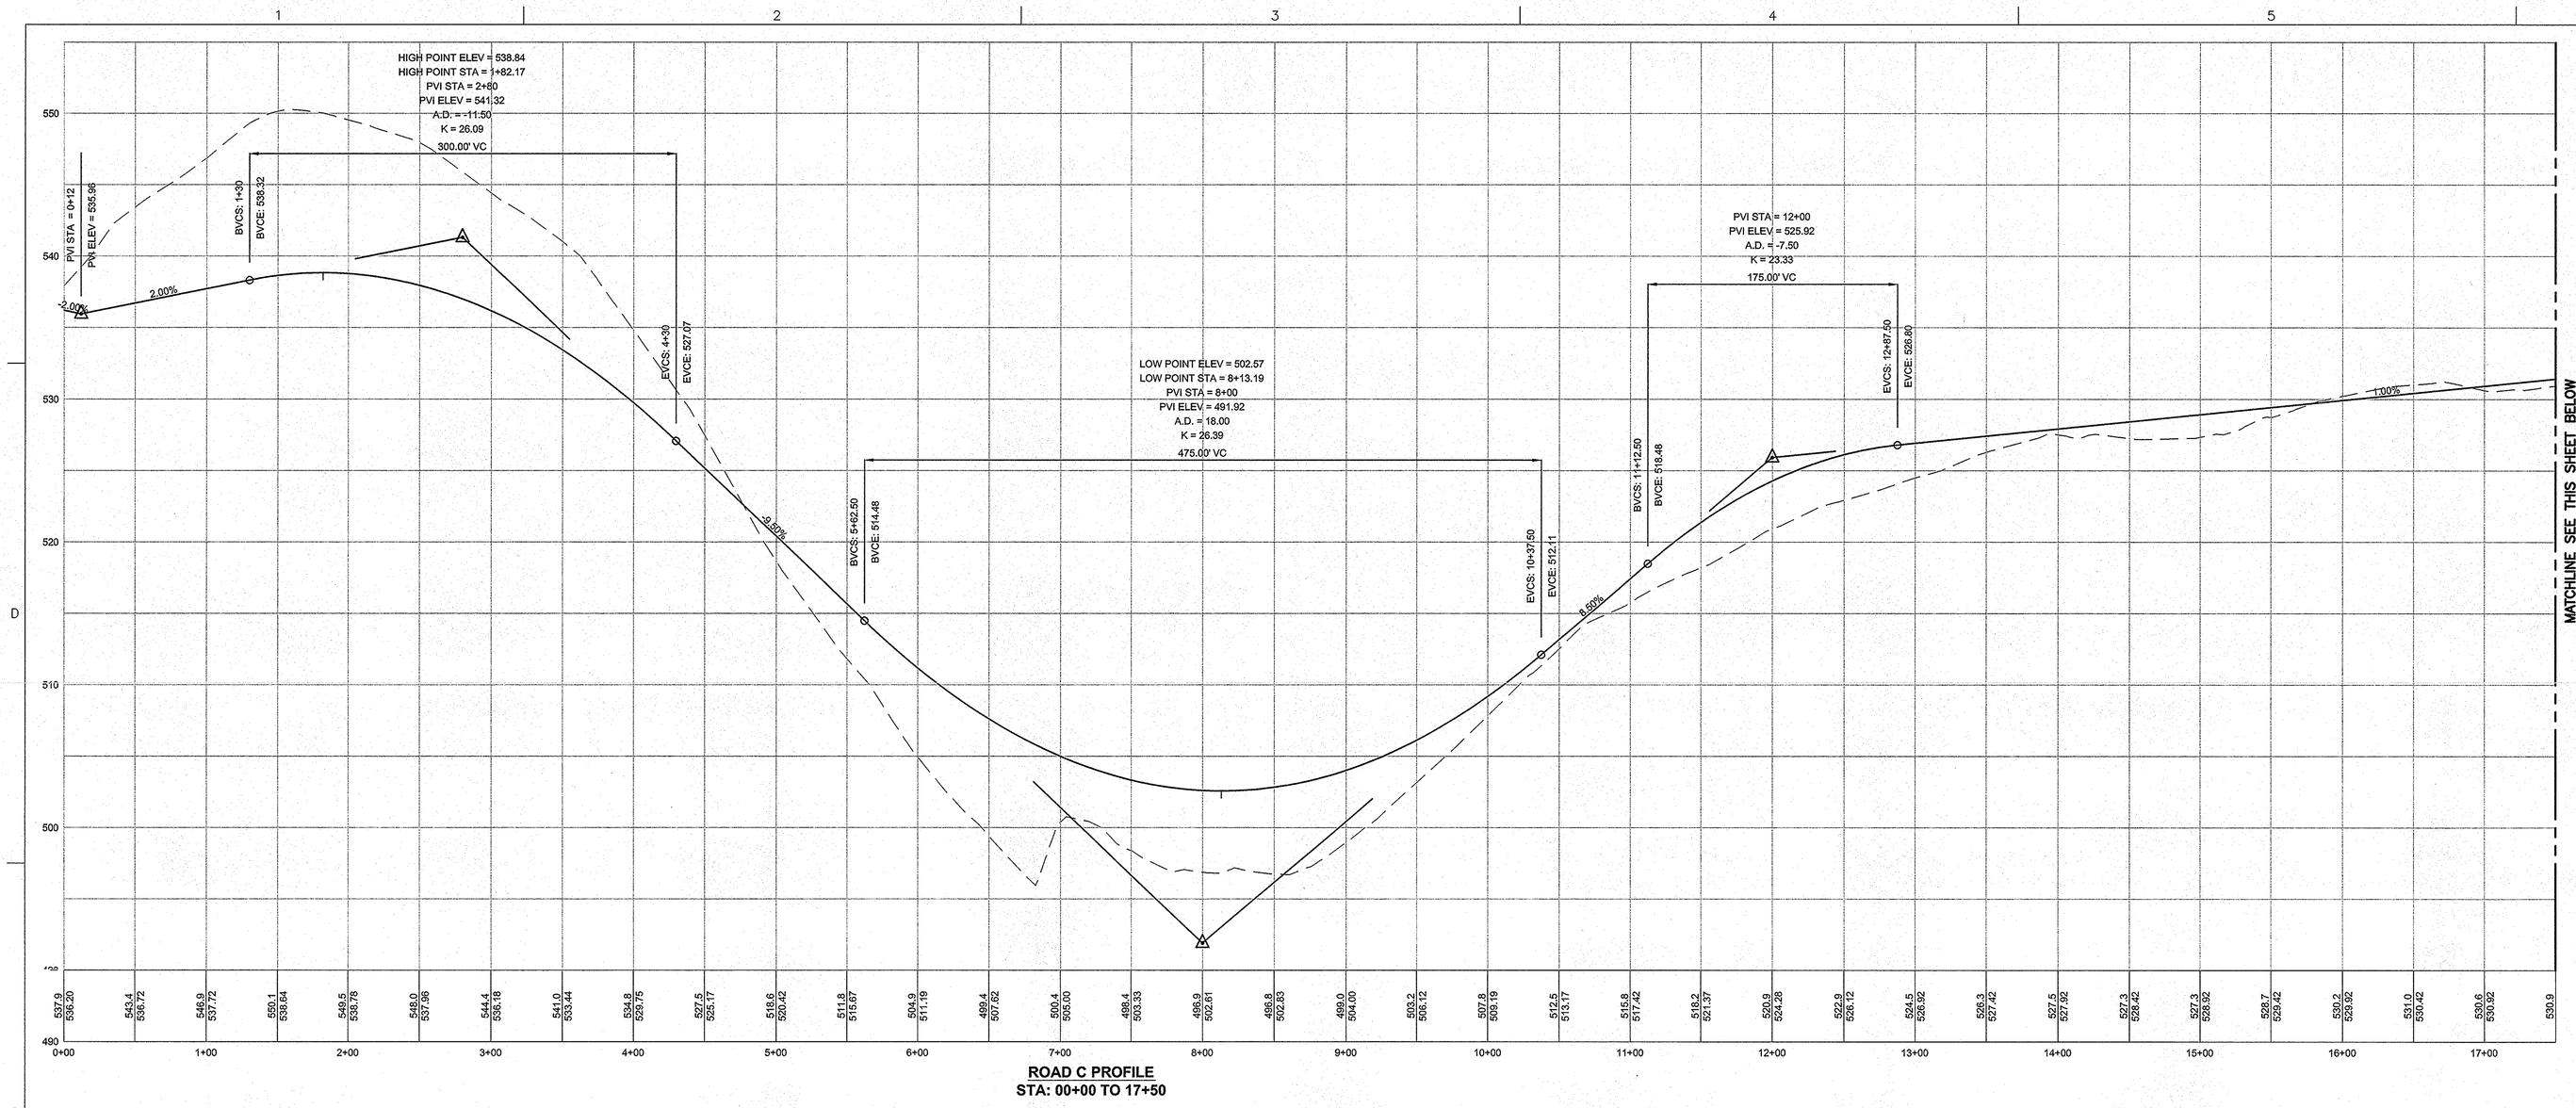

ROAD C PROFILE
STA: 00+00 TO 17+50

ROAD C PROFILE
STA: 17+50 TO 34+50

0 25 50 100
HORIZONTAL SCALE

0 2.5 5 10
VERTICAL SCALE

HDR

Henningson, Durham & Richardson, Architecture and Engineering, P.C. In Association with HDR Engineering, Inc.

Millenium Homes
Legacy Ridge
FEIS Submittal
Town of Woodbury,
Orange County, New York

ISSUE	DATE	DESCRIPTION
0	08/20/2007	FEIS SUBMISSION

PROJECT NUMBER 00137-65305
PROJECT MANAGER S BILHEIMER, P.E.

0 50 100 200

SIGNATURE DATE

WARNING: It is a violation of the New York State Education Law for any person unless acting under the direction of a licensed professional engineer, to alter any item on these plans in any way. If alterations to these plans are made, the alterations shall be made in accordance with 145-subsection 7209 of the New York State Education Law.

ROAD C PROFILE
STA 0+00 TO 34+50

SCALE 1"=50' (HORZ) 1"=5' (VERT)

01C-2.13

FILENAME 01C-2.13

C:\PW\woodbg\RITT\dms7587701C-2.13.dwg, 8/20/2007 4:37:05 PM, langelos, HDR-MPlotter.pc3, ANSI expand E (34.00 x 44.00 inches)