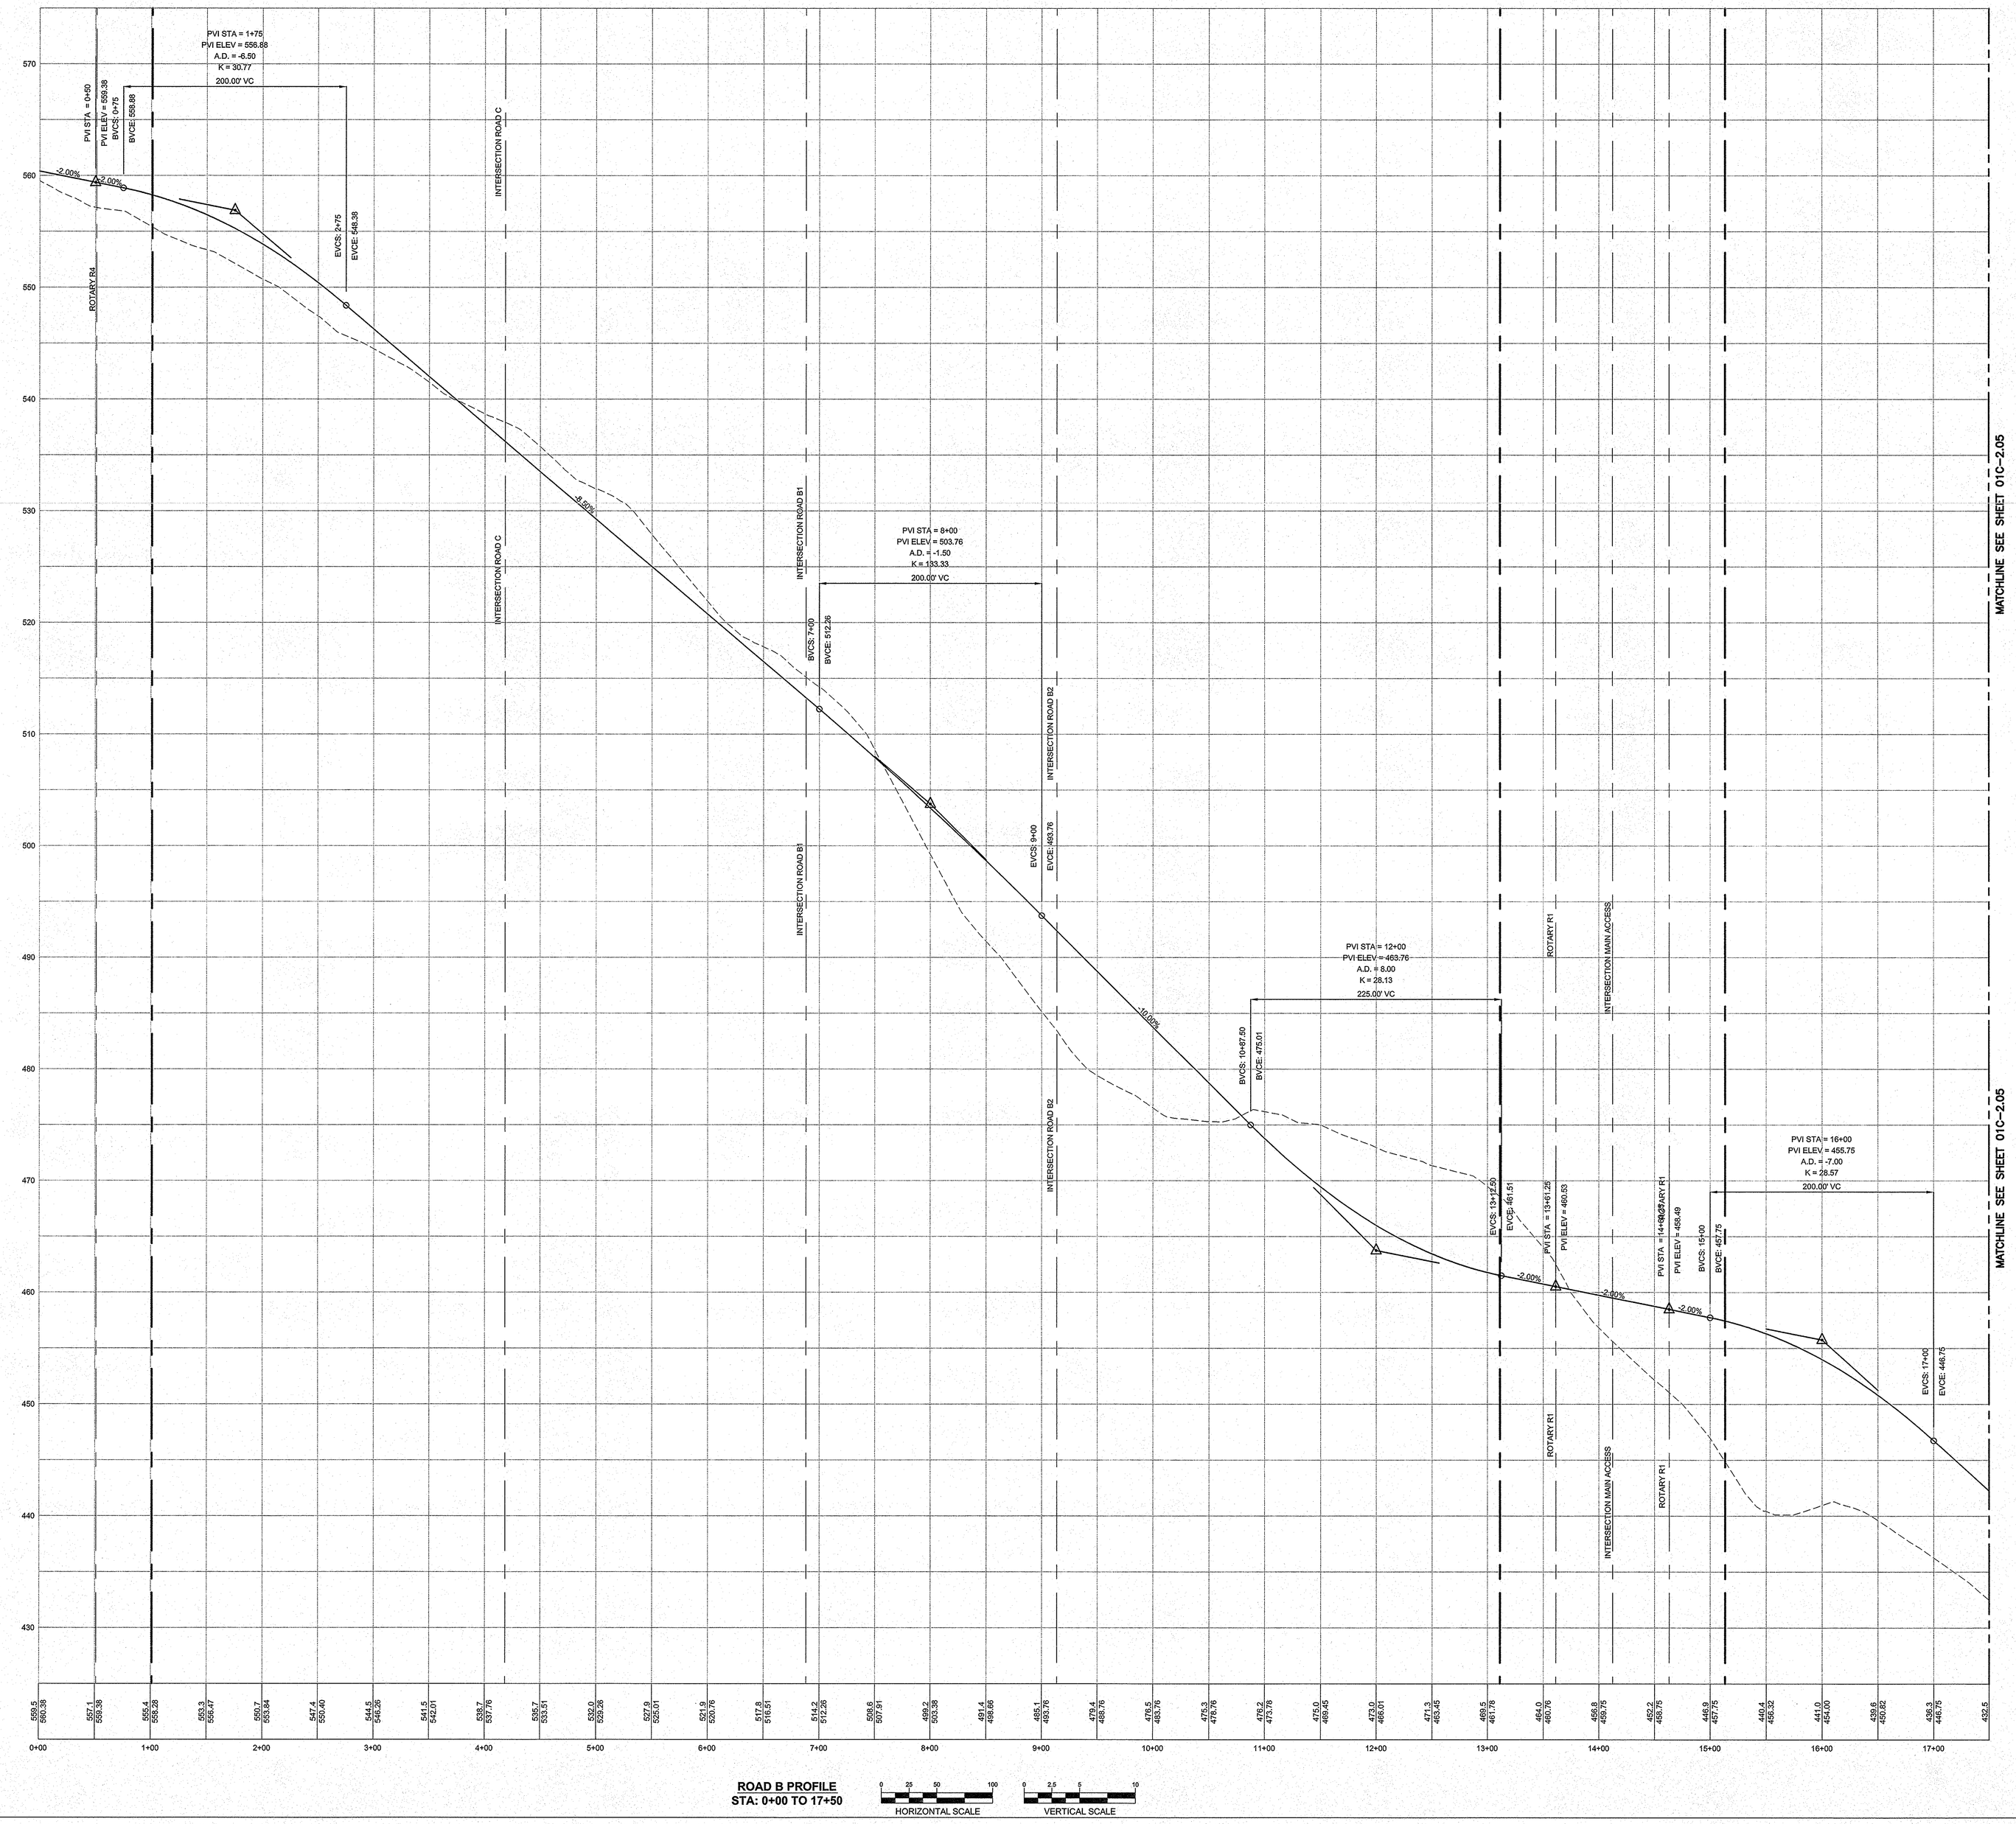

ROAD B PROFILE
STA: 0+00 TO 17+50

HORIZONTAL SCALE 0 25 50 100

VERTICAL SCALE 0 2.5 5 10

HDR

Henningson, Durham & Richardson, Architecture and Engineering, P.C. In Association with HDR Engineering, Inc.

Millenium Homes
Legacy Ridge
FEIS Submittal
Town of Woodbury,
Orange County, New York

ISSUE	DATE	DESCRIPTION
0	08/20/2007	FEIS SUBMISSION
PROJECT NUMBER		00137-65305
PROJECT MANAGER		S. BILHEIMER, P.E.

0 25 50 100

SIGNATURE DATE

WARNING: It is a violation of the New York State Education Law for any person unless acting under the direction of a licensed professional engineer, to alter any item on these plans in any way. If alterations to these plans are made, the alterations shall be made in accordance with 145-subsection 7209 of the New York State Education Law.

ROAD B PROFILE
STA 0+00 TO 17+50

SCALE 1"=50' (HORZ) 1"=5' (VERT)

01C-2.04

FILENAME 01C-2.04

C:\Pwworking\PITT\Dms755770\01C-2.04.dwg, 8/20/2007 4:34:49 PM, bmgelles, HDR-A4Printer.pc3, ANSI expand E (34.00) x 44.00 Inches)